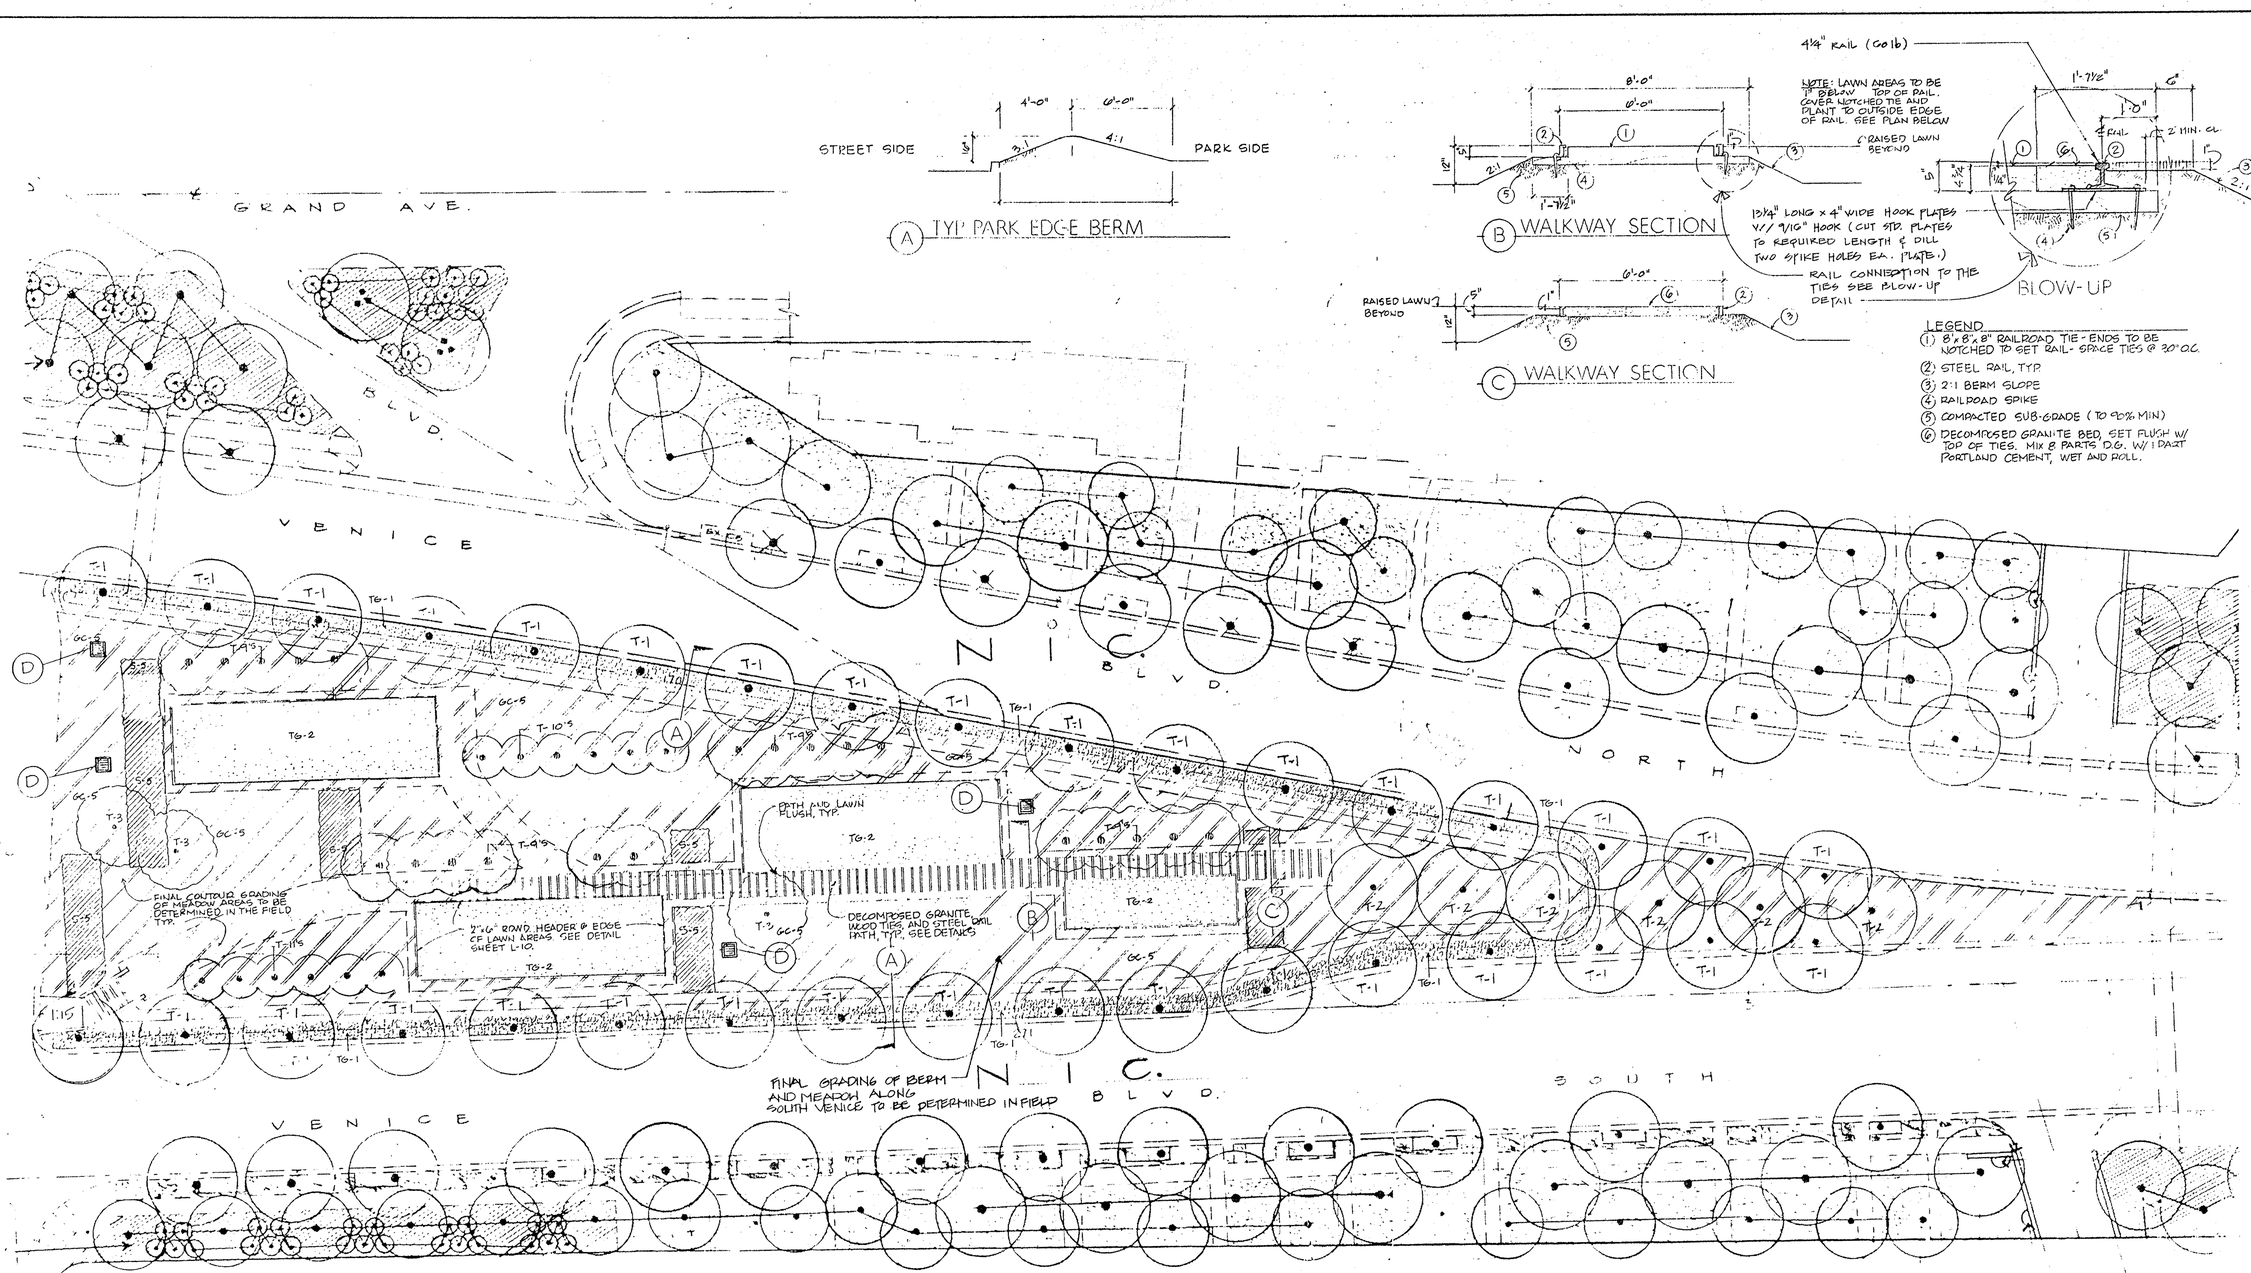

A 1'½' PARK EDGE BERM

B WALKWAY SECTION

C WALKWAY SECTION

BLOW-UP

LEGEND

1. 8"x8"x8" RAILROAD TIE - ENDS TO BE NOTCHED TO SET RAIL - SPACE TIES @ 30" O.C.
2. STEEL RAIL, TYP.
3. 2:1 BERM SLOPE
4. RAILROAD SPIKE
5. COMPACTED SUB-GRADE (TO 90% MIN)
6. DECOMPOSED GRANITE BED, SET FLUSH W/ TOP OF TIES. MIX 8 PARTS D.G. W/ 1 PART PORTLAND CEMENT, WET AND ROLL.

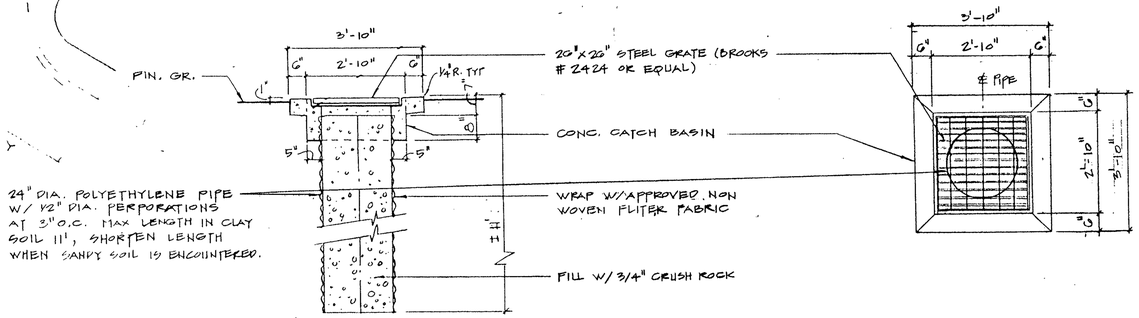

D DRY WELL SUMP DETAIL

SCALE 1/2" = 1'

NOTE: REFER TO SHEET L-10 FOR ALL DETAILS AND MATERIALS. THIS SHEET IS FOR HARDSCAPE LAYOUT ONLY.

PLAN

SCALE 1" = 20'-0"

0 5 10 15 20 40 60

GRAPHIC SCALE

N

LEGEND

- GROUNDCOVER (SEE PLANT LEGEND FOR TYPES)
- ORNAMENTAL GRASSES (SEE PLANT LEGEND FOR TYPES)
- GROUNDCOVER & SHRUBS (SEE PLANT LEGEND FOR TYPES)
- TURF (SEE PLANT LEGEND FOR TYPES)
- INSTALL TREE IN EXTG. TREE WELL OR PARKWAY
- INSTALL TREE AS REQ'D. (EXTEND EXTG. TREE WELL OR CUT NEW TREE WELL)

CITY OF LOS ANGELES
DEPARTMENT OF PUBLIC WORKS
BUREAU OF ENGINEERING
ROBERT S. HORII CITY ENGINEER
ARCHITECTURAL DIVISION
CITY HALL EAST ROOM 890 PHONE 485-5825

BUREAU OF ENGINEERING
OFFICIAL RECORD

CITY ENGINEER
DEPUTY CITY ENGINEER
PRINCIPAL ARCHITECT
William S. Mitchell

ARCHITECT
STRUCTURAL ENG
BLDG MECH ENG
BLDG ELEC ENG

City of Los Angeles

VENICE BOULEVARD SCULPTURE PARK
VOL. 1992 IN CONJUNCTION WITH CIP PROJECT BD-401097

Planting Plan and Path Details

INDEX NUMBER D-30879

SHEET 6 OF 13 SHEETS

BLDG. NO.

BLDG NO
WORK ORDER NO
PLAN NO
DATE
JOB CAPTAIN
DRAWN BY
CHECKED BY
SHEET NO 6

L-3A

OF 13 SHTS

ENG. 6 104 4/03 REF