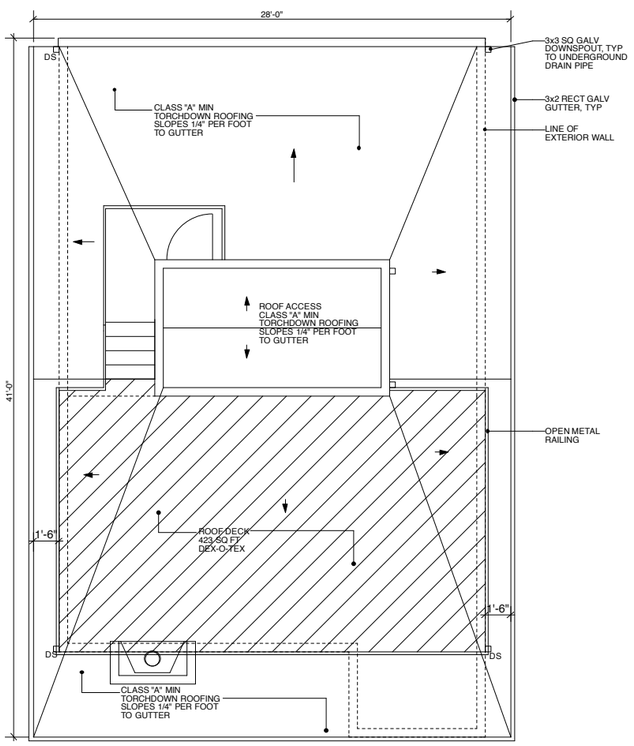


**UNIT 2 ROOF PLAN** 3

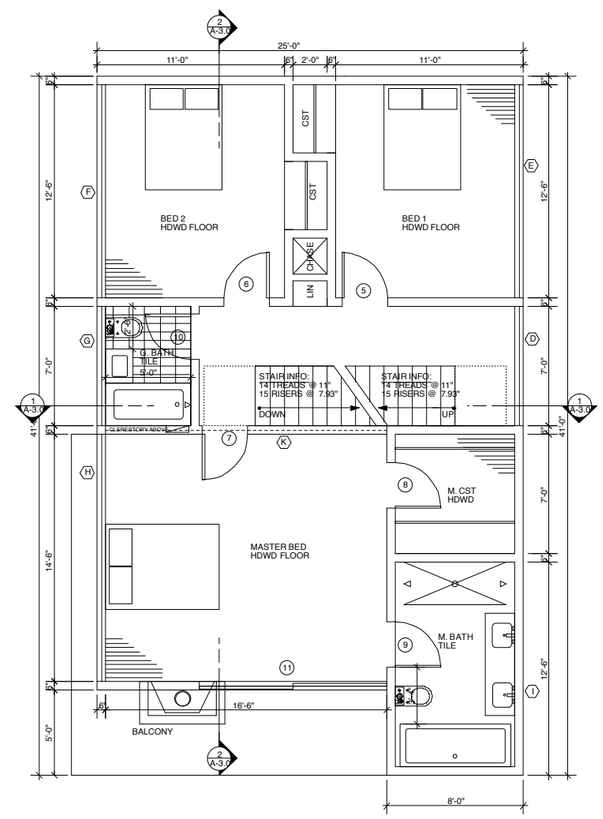


**UNIT 2 2ND FLOOR PLAN** 2

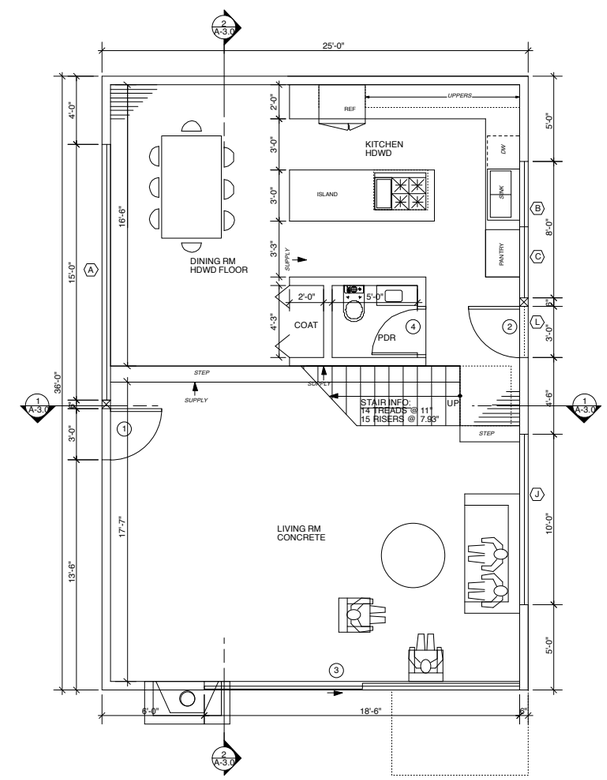


**UNIT 2 1ST FLOOR PLAN** 1

NORTH

**PROJECT:**

**338 RENNIE AVE**

**ARCHITECT:**

DesignUniversal
ARCHITECTURE AND DESIGN

ROBERT THIBODEAU
529 CALIFORNIA AVENUE
VENICE, CA 90291

PH: 310.452.8161
FX: 310.452.8171

**CLIENT:**

DORA MEDRANO AND JAVIER CARBO
1526 E CLOVERFIELD BLVD
SANTA MONICA, CA. 90404

PH: 310.453.6210
FX: 310.453.6421

**CONTRACTOR:**

PH:
FX:

**REVISIONS:**

**ISSUE:**

UNIT 2 FLOOR PLANS
UNIT 2 ROOF PLAN

| DATE: | DRAWN: | SCALE: |
|---|---|---|
| 06.25.07 | MAA | 1/4"=1'-0" |

A-2.1