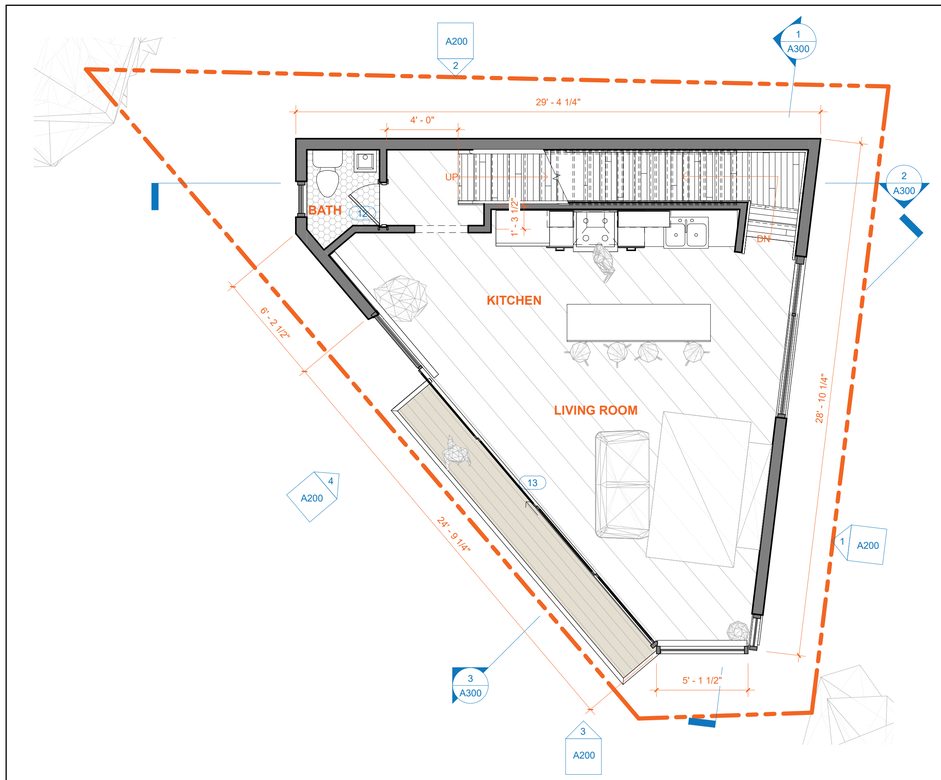

THIRD FLOOR

SCALE 1/4" = 1'-0" 3

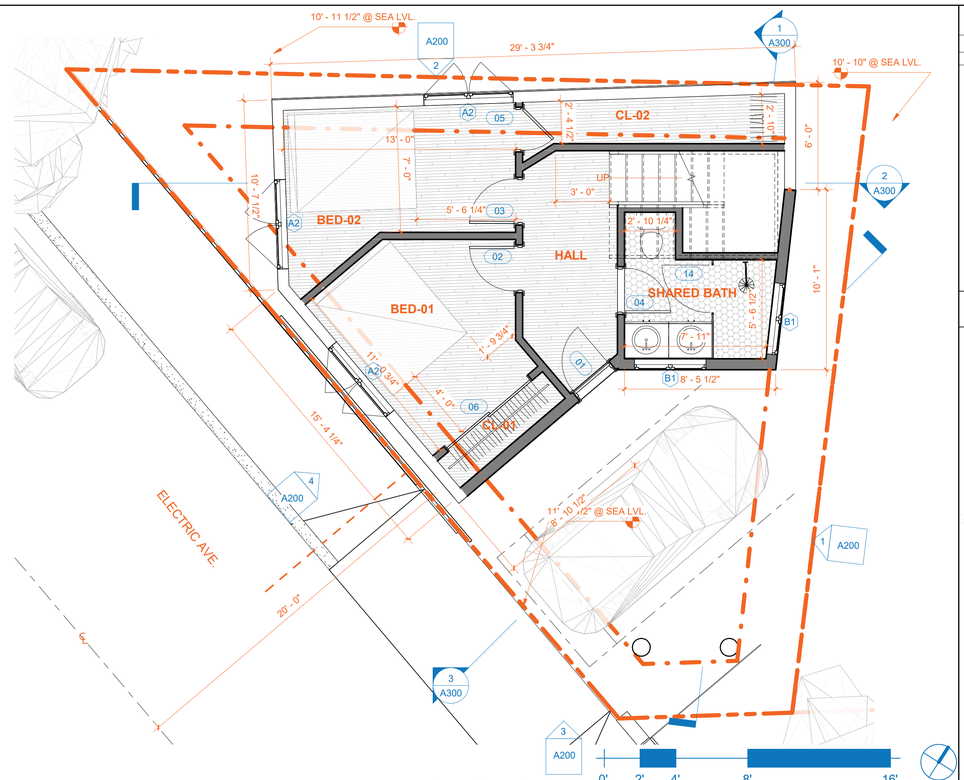

FIRST FLOOR PLAN

SCALE 1/4" = 1'-0" 1

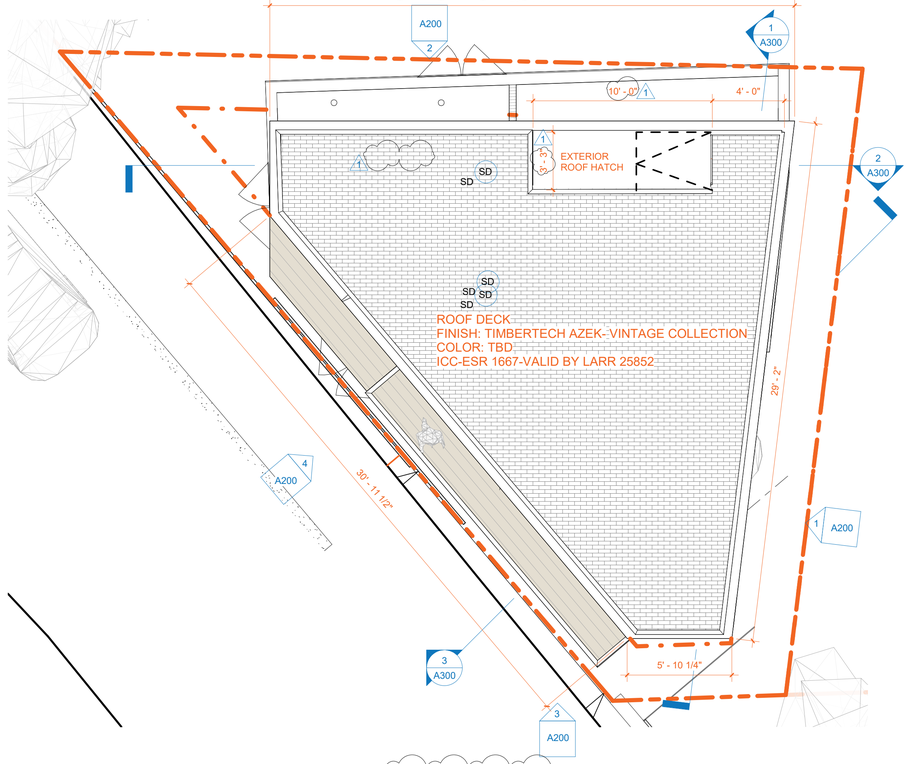

ROOF PLAN

SCALE 1/4" = 1'-0" 4

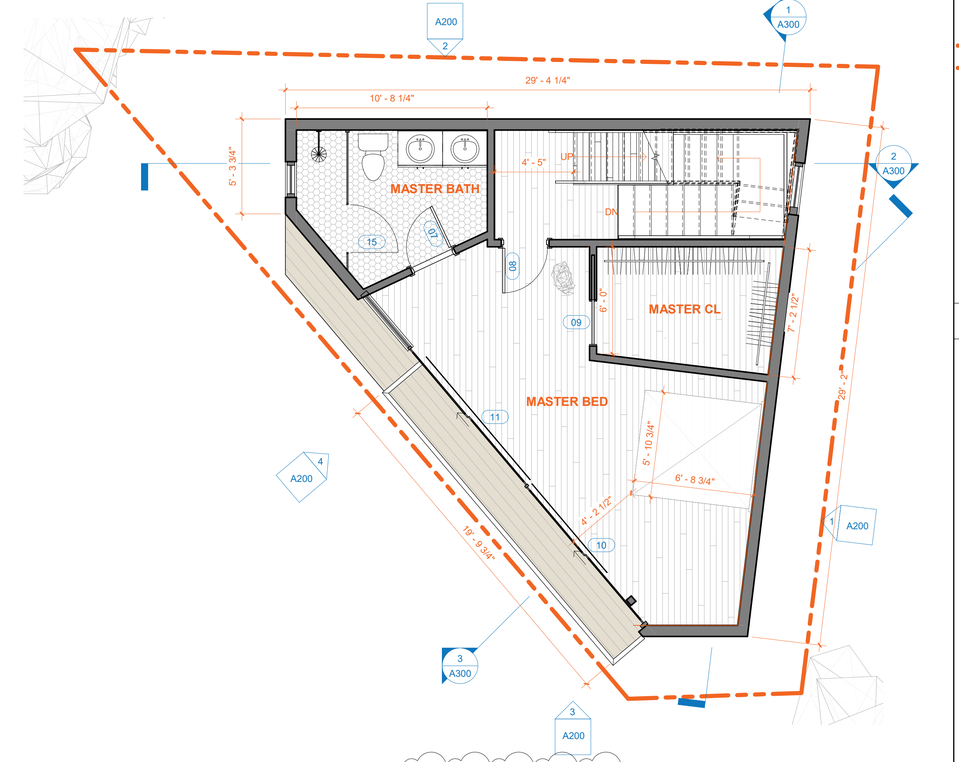

SECOND FLOOR PLAN

SCALE 1/4" = 1'-0" 2

KEYNOTES-FLOOR PLAN

#	KEYNOTE
01	** Replace this text

LEGEND

VIEW CALLOUT
DETAIL NUMBER
SHEET NUMBER

INTERIOR ELEVATION CALLOUT
DETAIL NUMBER
SHEET NUMBER

EXTERIOR ELEVATION CALLOUT
DETAIL NUMBER
SHEET NUMBER

SECTION CALLOUT
DETAIL NUMBER
SHEET NUMBER

01 KEYNOTE TAG - SEE KEYNOTES ABOVE

NOTES

- XX

NEO & Associates INC.
Architecture + Interior Design

NEO & Associates
2115 Huntington Drive
San Marino, CA 91108
626.590.1818

LICENSED ARCHITECT
EDWARD MARK NEO
NO. C32544
REN. 1-31-24
STATE OF CALIFORNIA

ELECTRIC RESIDENCE

1338 ELECTRIC AVE.
VENICE, CA 90291

NO.	DESCRIPTION	DATE
1	PC#1	12/22/22

SHEET TITLE

FLOOR PLANS

Date Issued 02/04/22

A100

1/17/2023 1:58:04 PM

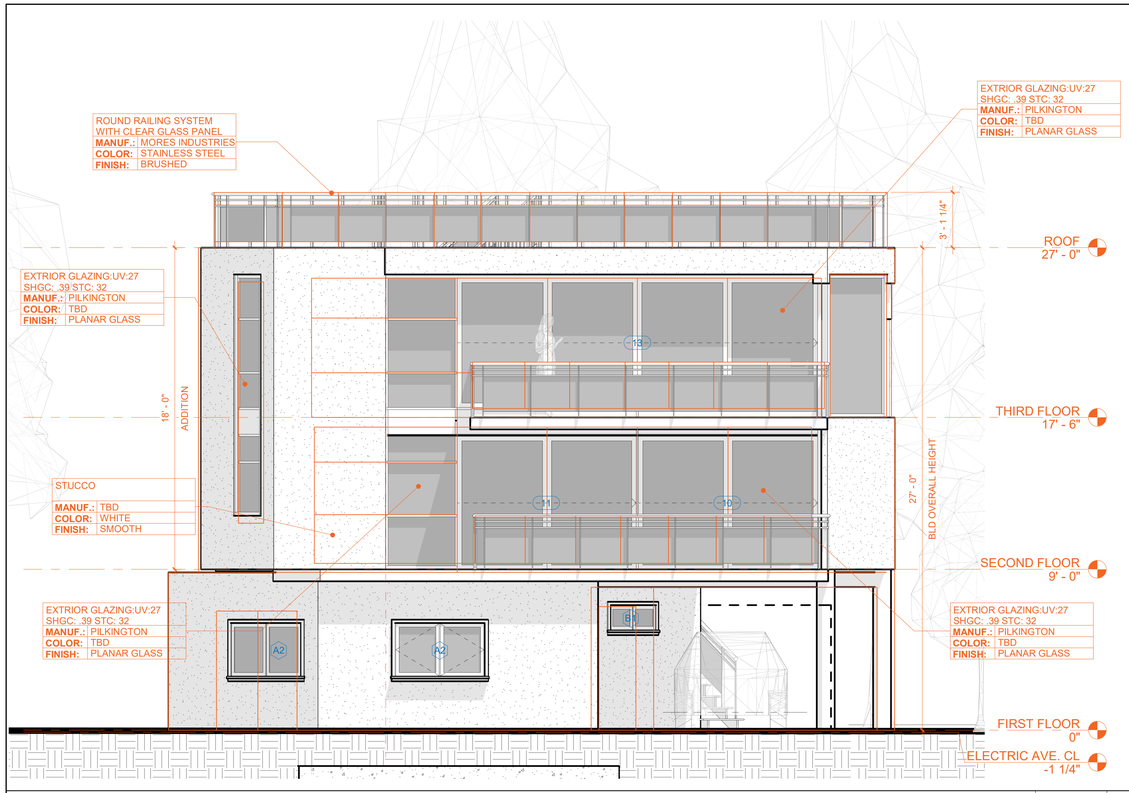

WEST BUILDING ELEVATION | SCALE 1/4" = 1'-0" | 4

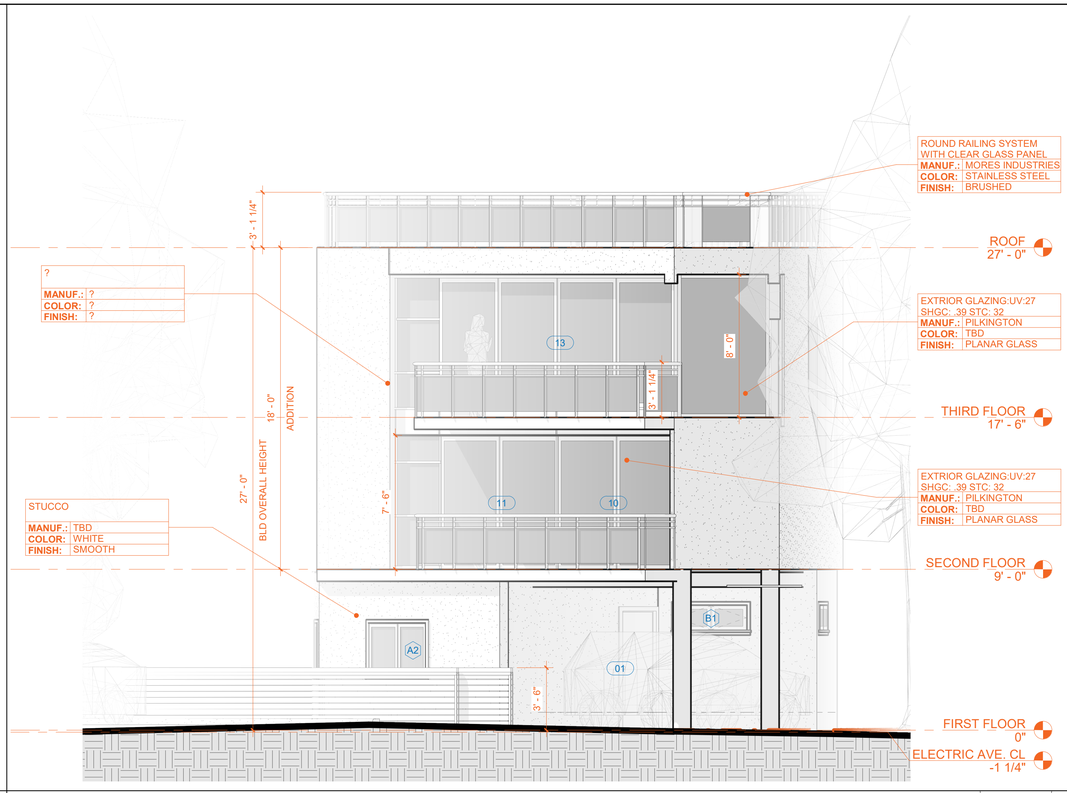

SOUTH BUILDING ELEVATION | SCALE 1/4" = 1'-0" | 3

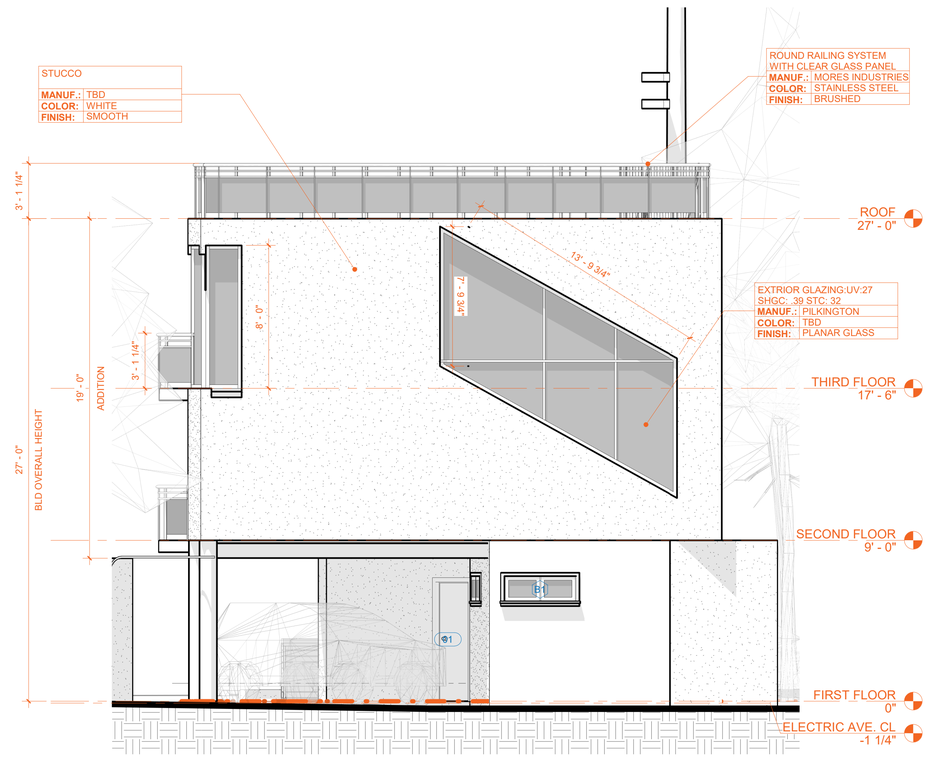

EAST BUILDING ELEVATION | SCALE 1/4" = 1'-0" | 1

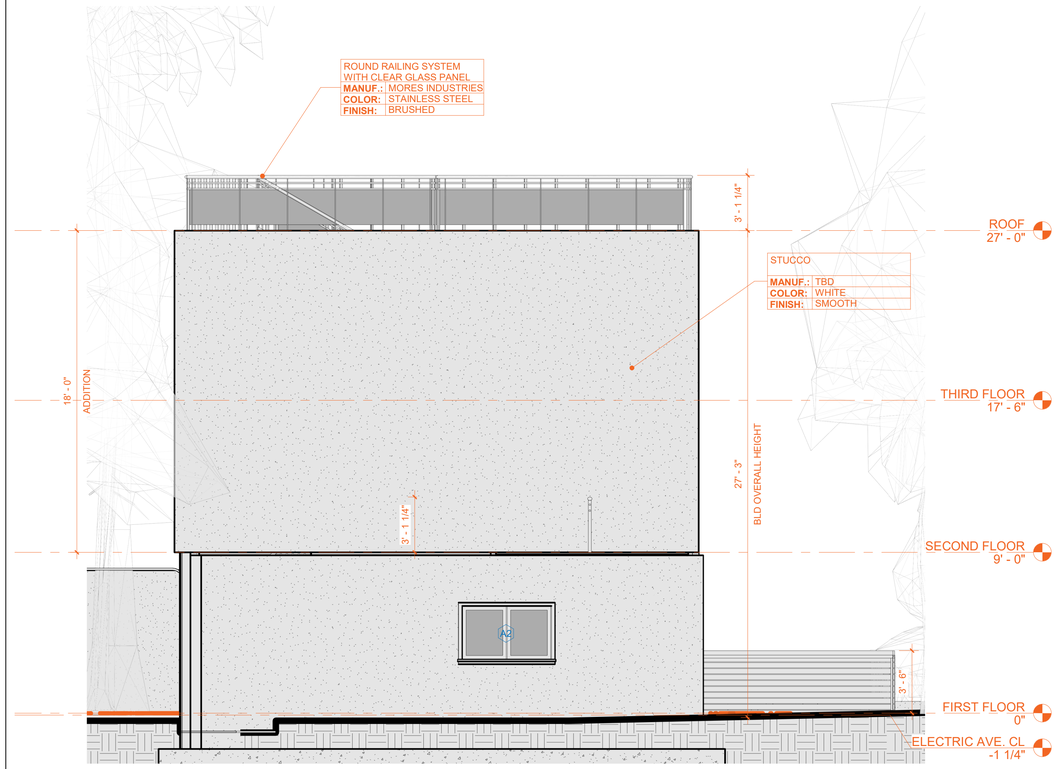

NORTH BUILDING ELEVATION | SCALE 1/4" = 1'-0" | 2

& Associates INC.
Architecture + Interior Design

NEO & Associates
2115 Huntington Drive
San Marino, CA 91108
626.590.1818

LICENSED ARCHITECT
EDWARD MARK SEIDEN
No. C32544
REN. 1-31-24
STATE OF CALIFORNIA

ELECTRIC RESIDENCE

1338 ELECTRIC AVE.
VENICE, CA 90291

NO.	DESCRIPTION	DATE

SHEET TITLE

BUILDING ELEVATIONS

Date Issued 02/04/22

A200

1/17/2023 1:58:11 PM